HALF SIZE

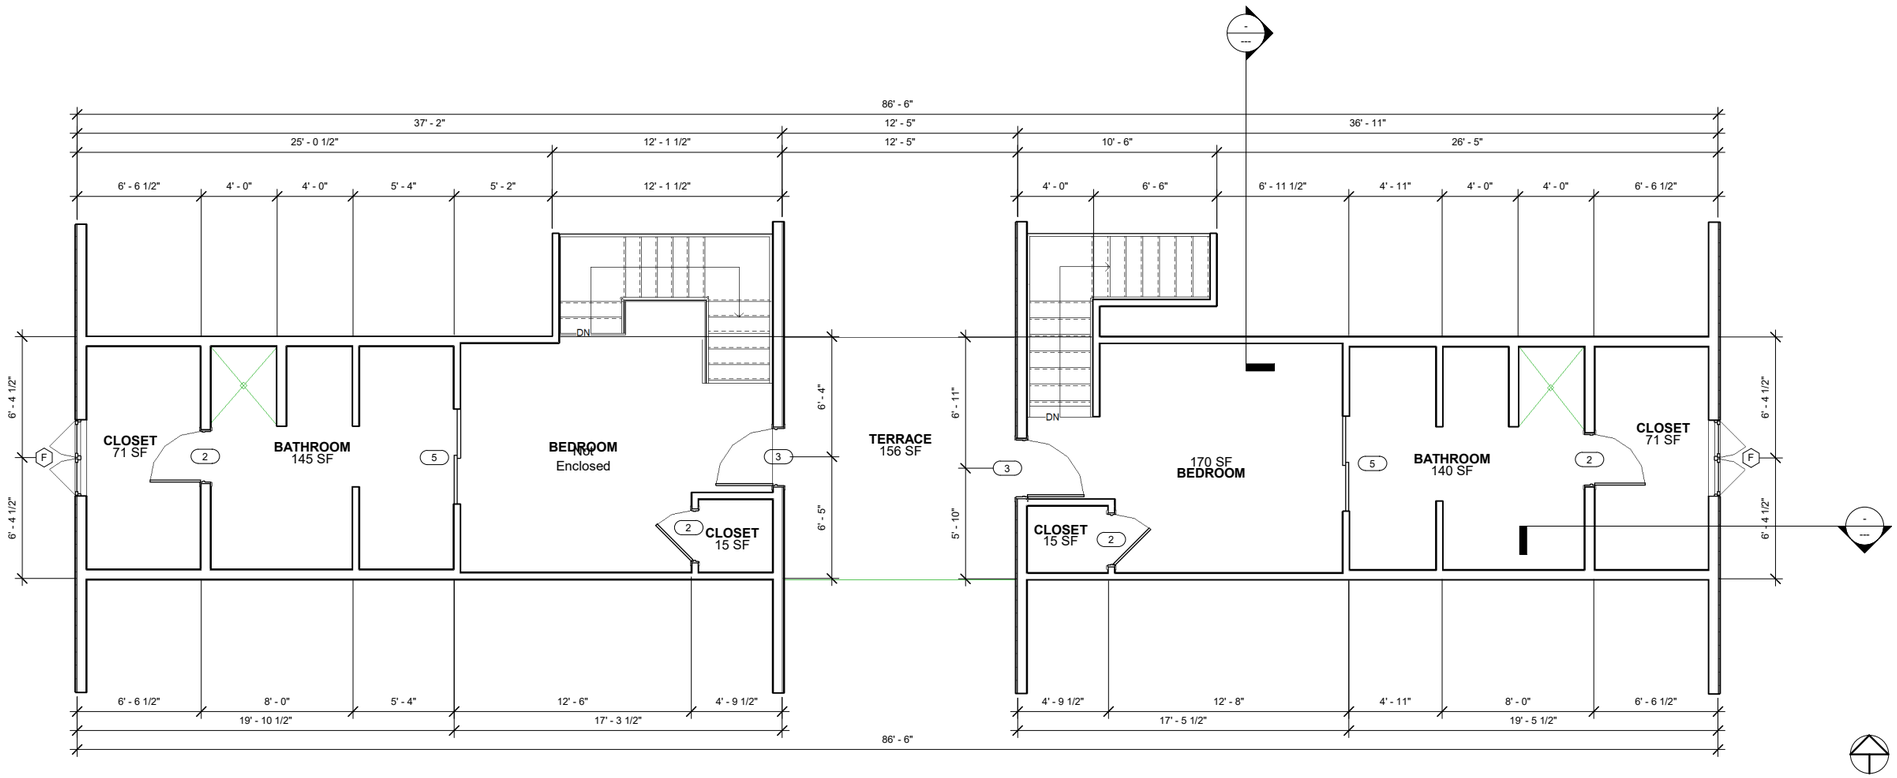

1 SECOND FLOOR
1/4" = 1'-0"

AUTODESK

www.autodesk.com/revit

Consultant
Address
Address
Phone
Fax
e-mail

Consultant
Address
Address
Phone
Fax
e-mail

Consultant
Address
Address
Phone
Fax
e-mail

Consultant
Address
Address
Phone
Fax
e-mail

Consultant
Address
Address
Phone
Fax
e-mail

No.	Description	Date

SIENNA JOY HOME

SECOND FLOOR PLAN

Project number	1012
Date	9/28/2023
Drawn by	SIENNA GRIFFIN
Checked by	PROFESSOR

A2

Scale 1/4" = 1'-0"

10/9/2023 10:40:51 AM